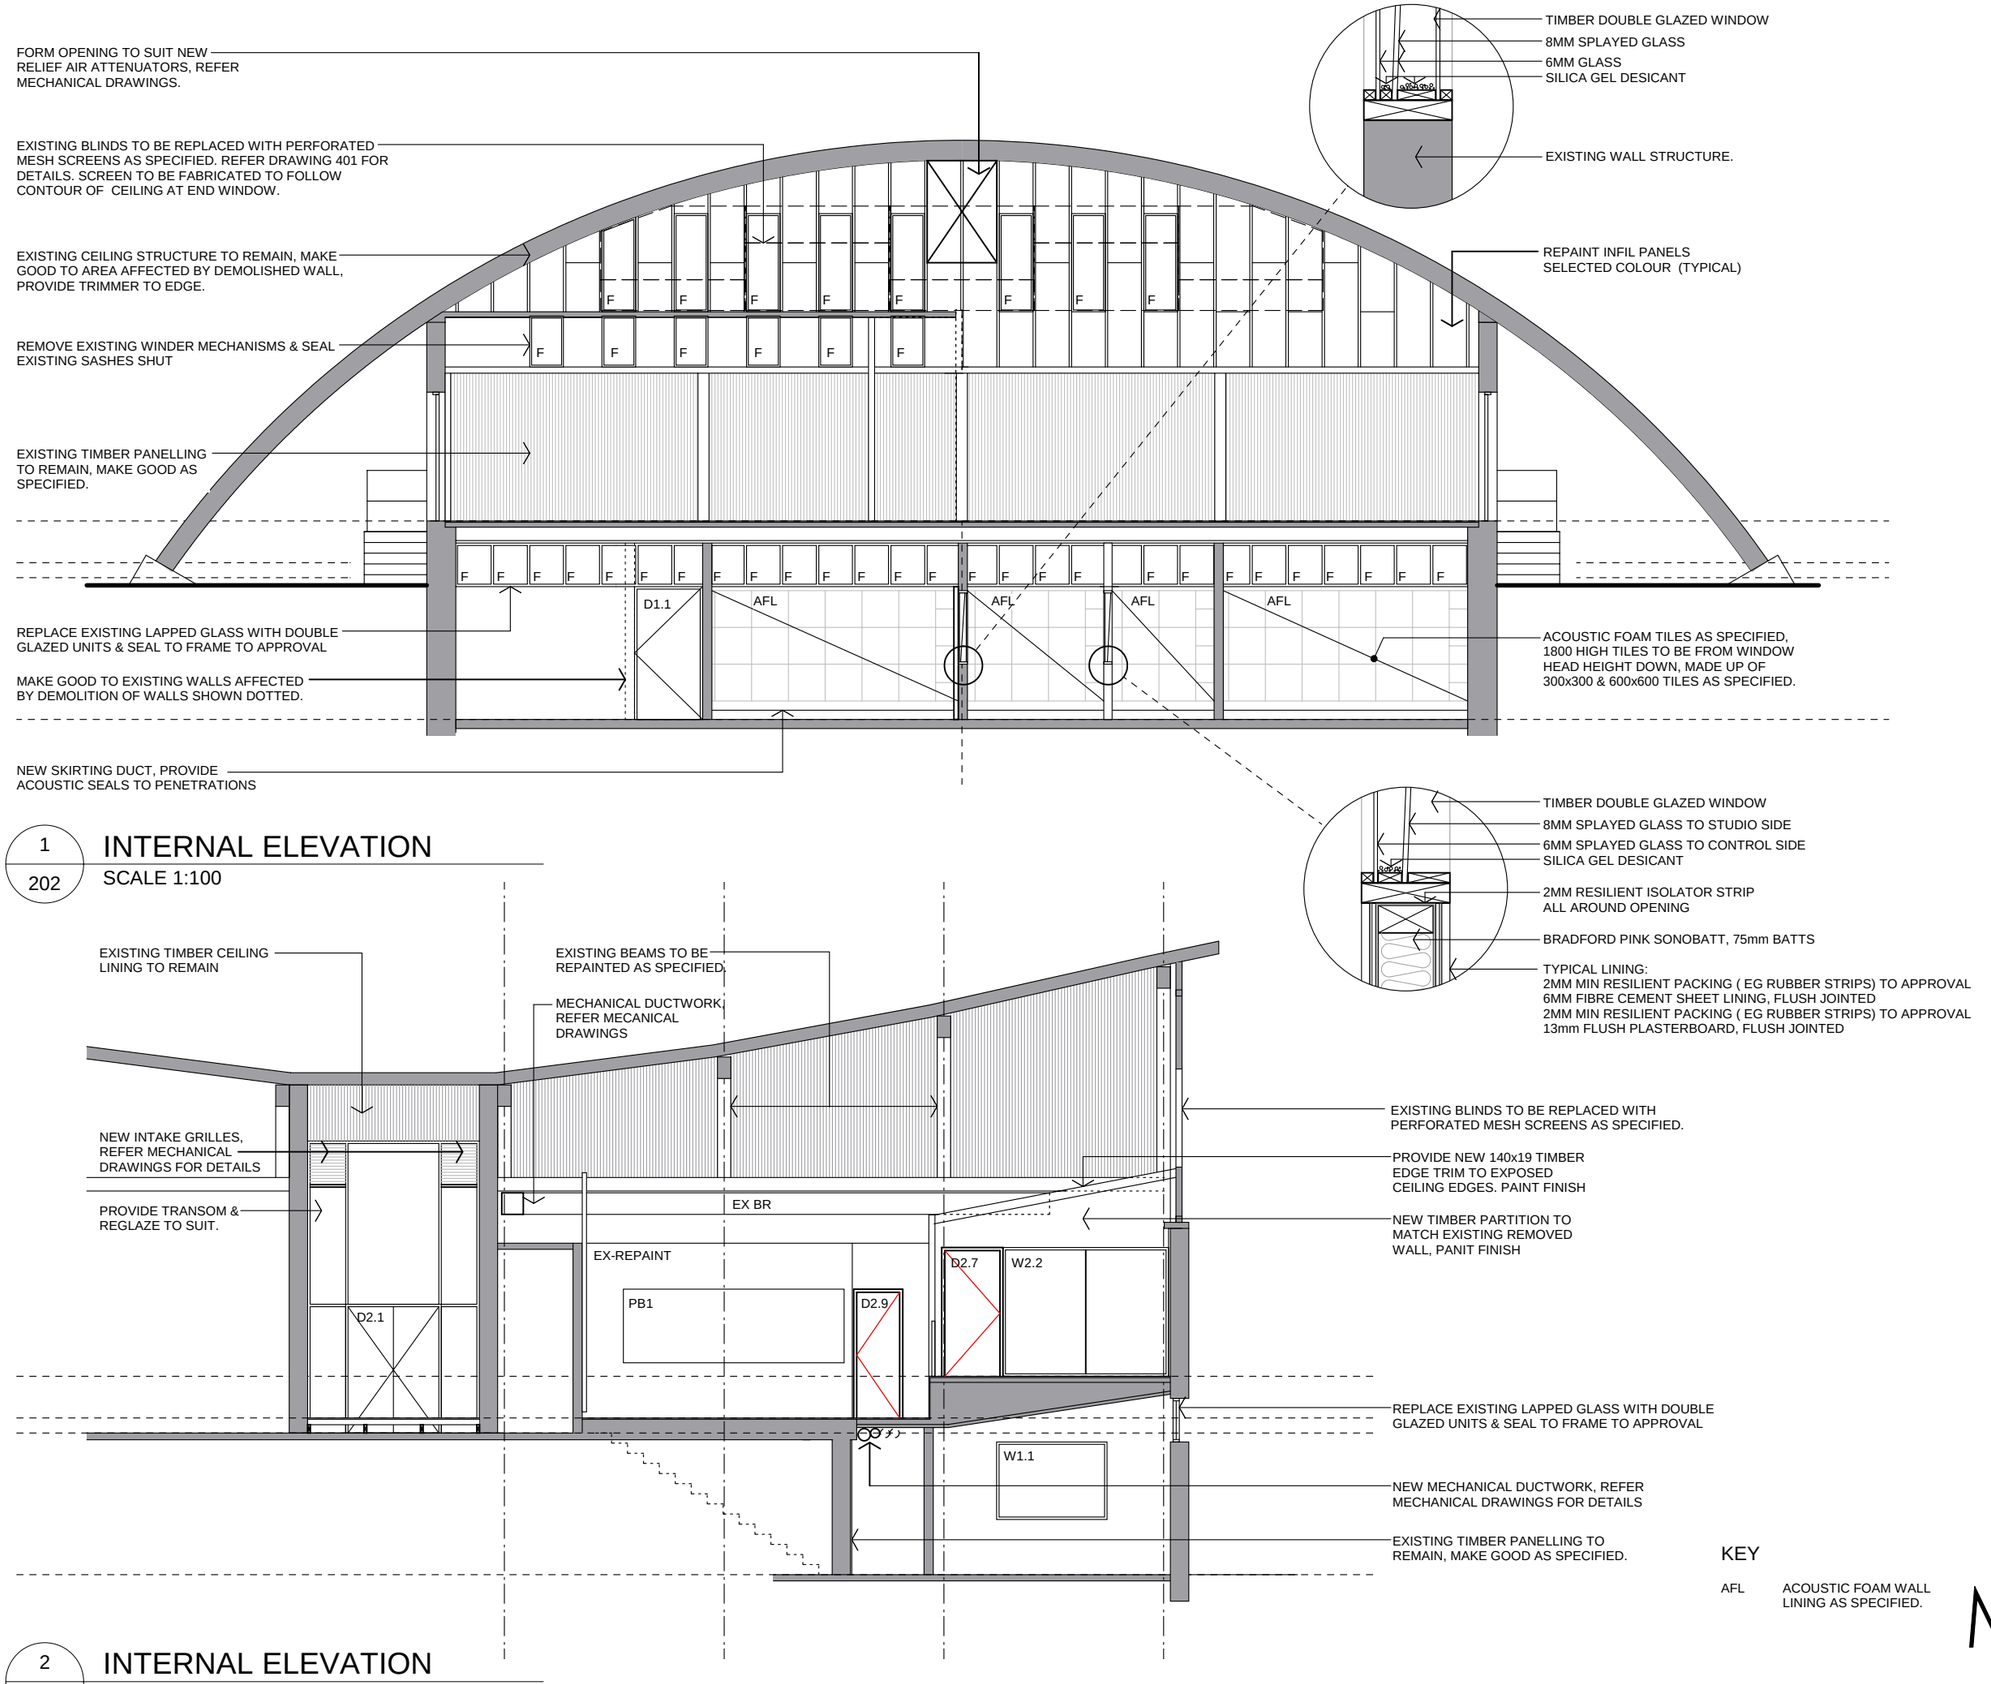

1/202 INTERNAL ELEVATION
SCALE 1:100

2/202 INTERNAL ELEVATION
SCALE 1:100

KEY

AFL ACOUSTIC FOAM WALL LINING AS SPECIFIED.

AMENDMENTS

NO.	DESCRIPTION	DATE

PROJECT
Media lab

ADDRESS
Arts Lecture Theatre
UTAS - Sandy Bay

CLIENT
University of Tasmania

DRAWING
Internal Elevations Sheet 1

DRAWING NO.
0649 D301

DO NOT SCALE DRAWING
© M2architecture. Unauthorised copying prohibited

DATE	SCALE
24-11-06	1:100
JOB NO. 0649	CHECK
SET NO.	SHEET NO.

t 03 6234 3307
f 03 6234 3192
www.m2a.com.au
228 Murray St
Hobart, 7000
PO Box 114
North Hobart, 7002
abn. 300474080443
Menzies & Marshall Pty Ltd trading as m2architecture

M2a